
JOY NOBBS SITE PLAN.



Scale : 1:200.

A3 1 mm

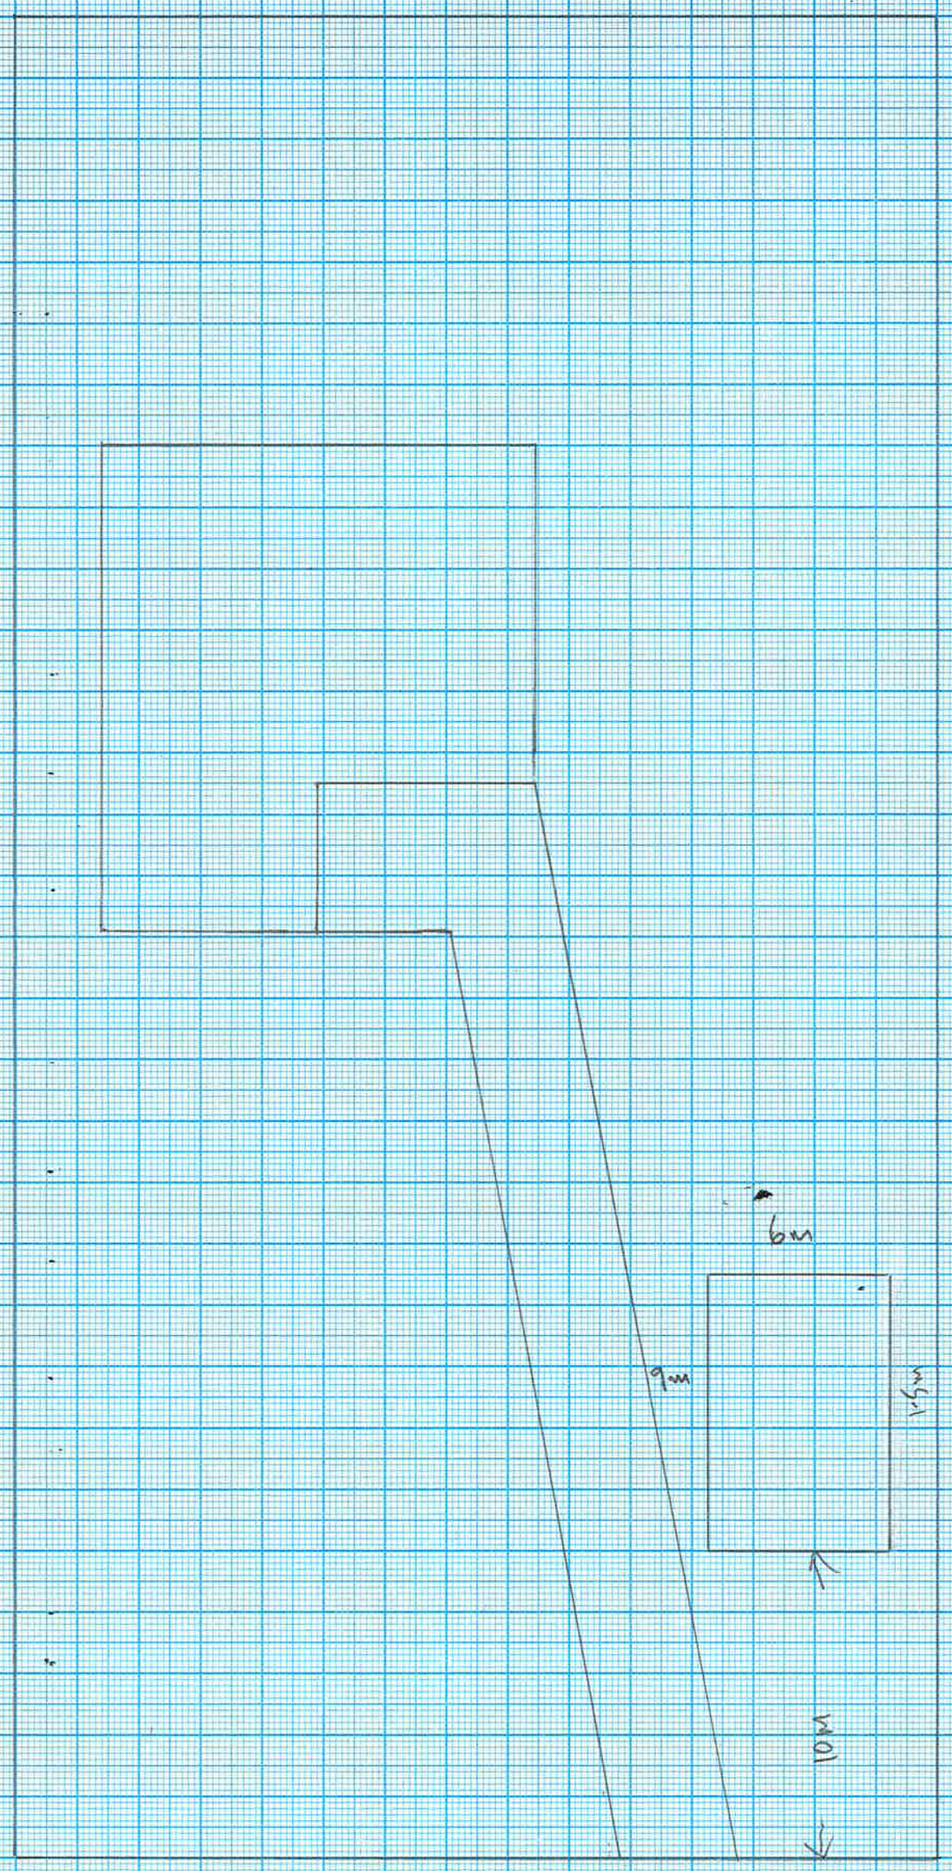

© These plans are subject to the laws governing copyright and were prepared solely for portion 72c2 Norfolk Island No unauthorised copying in part or full without written consent is permitted.

Builder is to verify all levels, heights and details prior to the works commencing. Locate all electrical, telephone, water and sewerage services. Direct all water and sewerage to lawful points of discharge and as directed by the Norfolk Island Administration. All materials and methods of construction are to comply with the Building Code of Australia, Standards Association of Australia, Codes and Norfolk Island Government Requirements. Do not scale drawings. Figured dimensions take precedence over scaled sizes.
IF IN DOUBT ASK!!!


CHRISTIAN BAILEY AGENCIES
2a QUEEN ELIZABETH AVE, NORFOLK ISLAND
Phone 23007
Email charles@christianbailey.nlk.nf
Internet - www.christianbaileyagencies.com

PROPOSAL: Proposed Garage
FOR : Joy Nobbs
AT :

IMAGE

DATE: 5/3/2026
DRAWN:
JOB No:

SHEET: 1 of 4

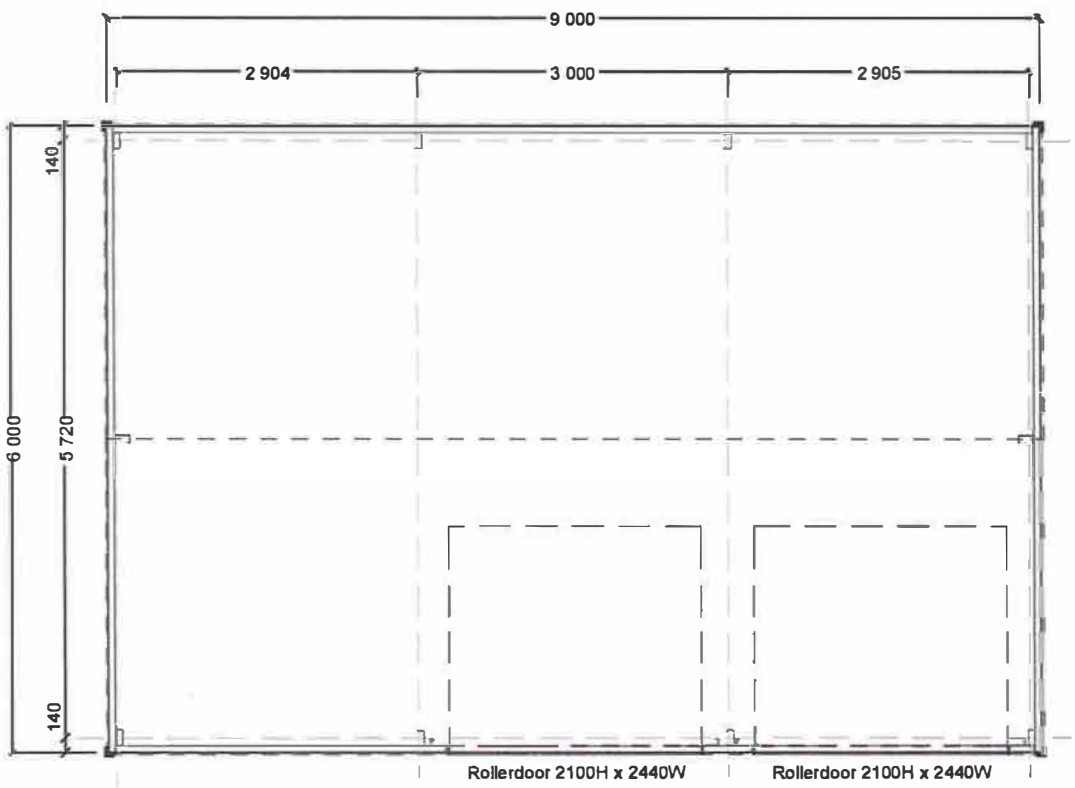

© These plans are subject to the laws governing copyright and were prepared solely for person T2x1 Norfolk Island No unauthorised copying in part or full without written consent is permitted.


Builder is to verify all levels, heights and details prior to the works commencing. Locate all electrical, telephone, water and sewerage services. Direct all water and sewerage to lawful points of discharge and as directed by the Norfolk Island Administration. All materials and methods of construction are to comply with the Building Code of Australia, Standards Association of Australia, Codes and Norfolk Island Government Requirements. Do not scale drawings. Figured dimensions take precedence over scaled sizes.
IF IN DOUBT ASK!!!

CHRISTIAN BAILEY AGENCIES
2a QUEEN ELIZABETH AVE, NORFOLK ISLAND
Phone 23007
Email charles@christianbailey.nlk.nf
Internet - www.christianbaileyagencies.com


PROPOSAL: Proposed Garage
FOR : Joy Nobbs
AT :

PLAN VIEW
1:50


DATE: 5/3/2026
DRAWN:
JOB No:

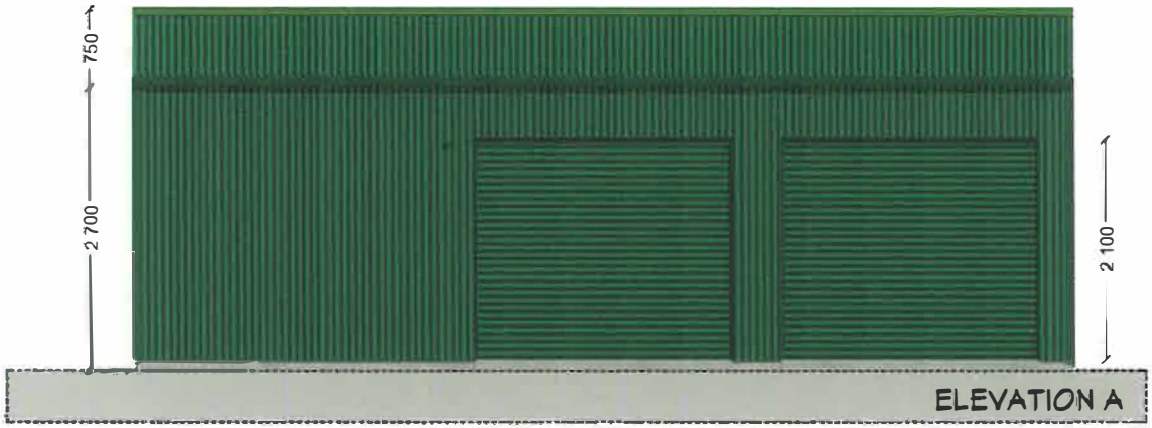


ELEVATION A

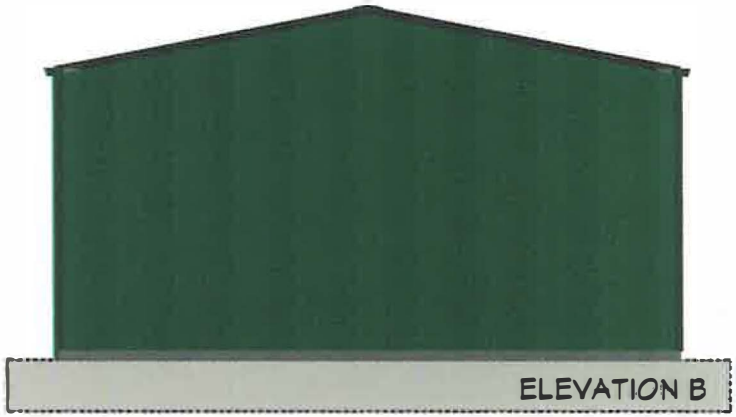

ELEVATION B

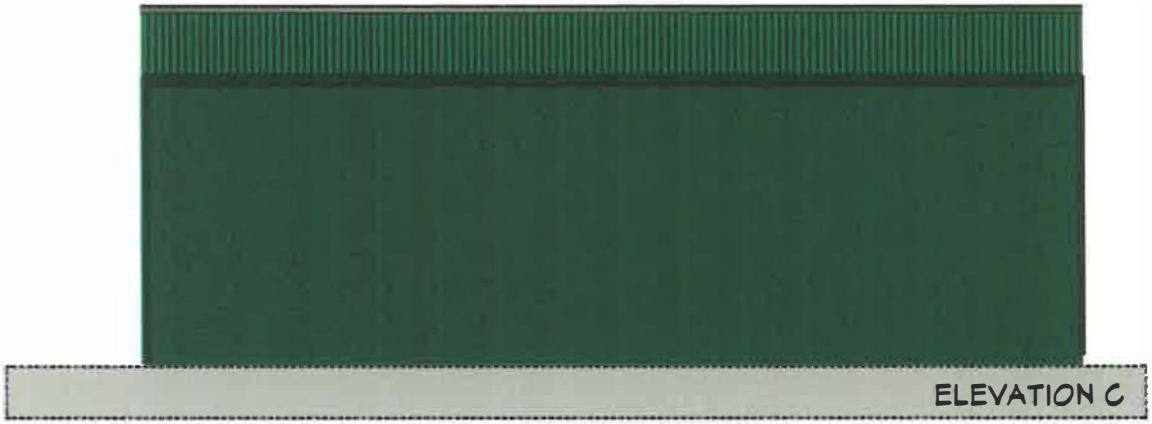

ELEVATION C

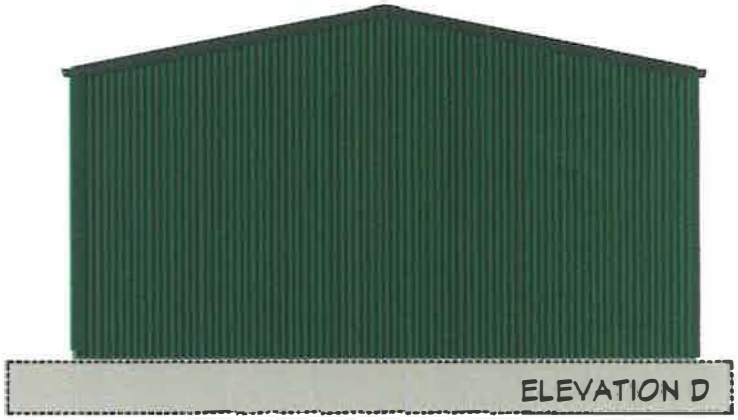

ELEVATION D

© These plans are subject to the laws governing copyright and were prepared solely for portion 72c2 Norfolk Island No unauthorised copying in part or full without written consent is prohibited.

Builder is to verify all levels, heights and details prior to the works commencing. Locate all electrical, telephone, water and sewerage services. Direct all water and sewerage to lawful points of discharge and as directed by the Norfolk Island Administration. All materials and methods of construction are to comply with the Building Code of Australia, Standards Association of Australia, Codes and Norfolk Island Government Requirements. Do not scale drawings. Figured dimensions take precedence over scaled sizes.
IF IN DOUBT ask!!!


CHRISTIAN BAILEY AGENCIES
2a QUEEN ELIZABETH AVE, NORFOLK ISLAND
Phone 23007
Email charles@ christianbailey.nlk.nf
Internet - www.christianbaileyagencies.com

PROPOSAL: Proposed Garage
FOR : Joy Nobbs
AT :


ELEVATIONS

DATE: 5/3/2026
DRAWN:
JOB No:


SHEET: 3 of 4

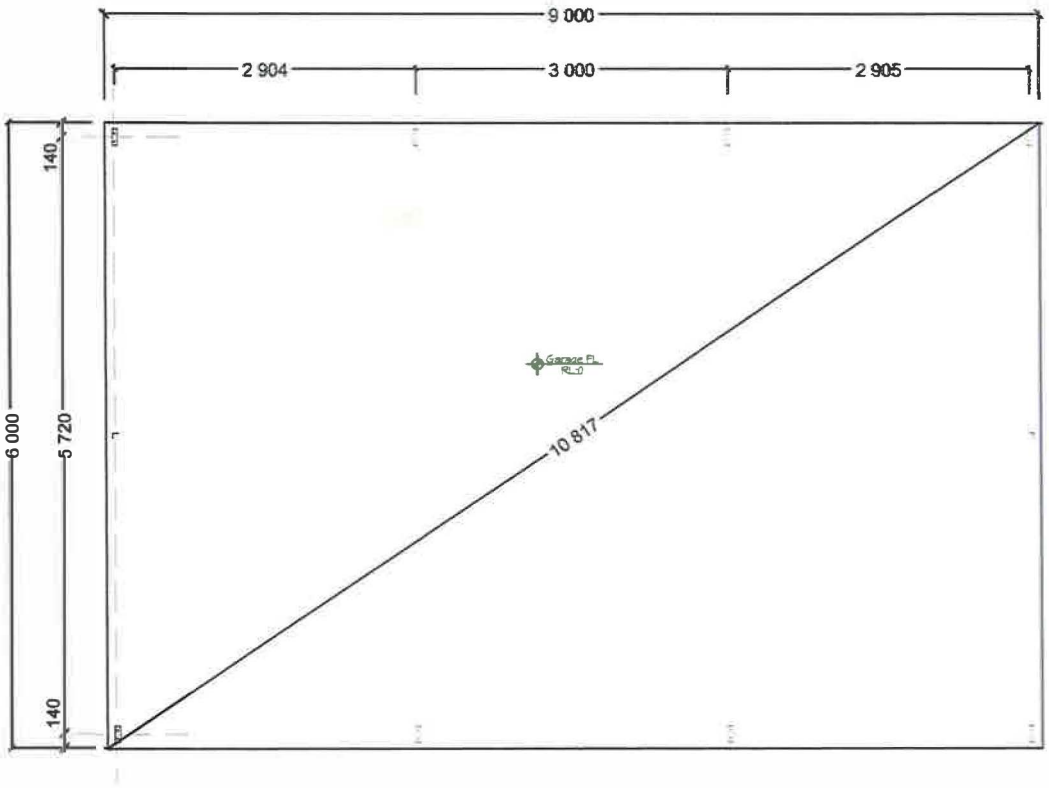



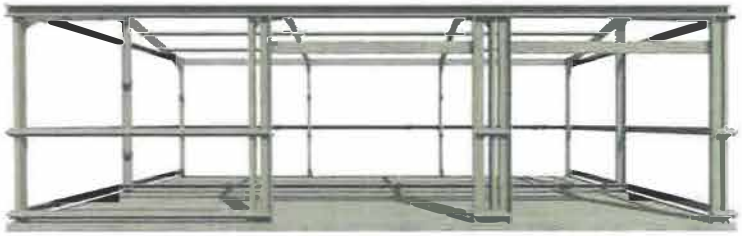



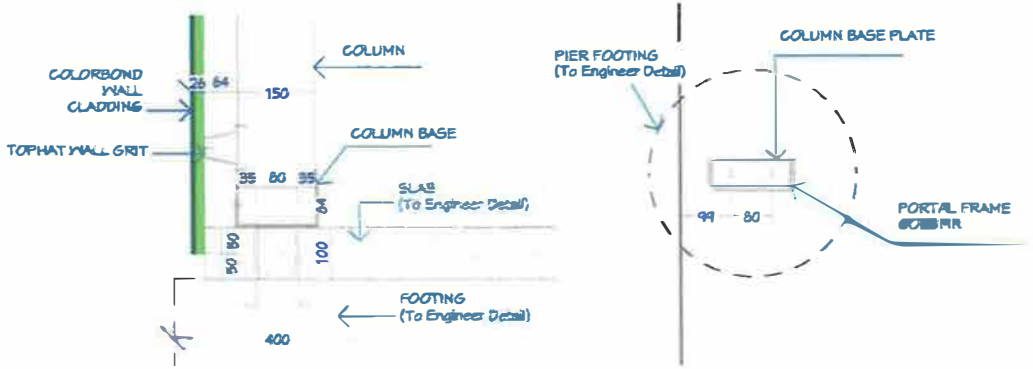

© These plans are subject to the laws governing copyright and were prepared solely for portion 72c2 Norfolk Island No unauthorized copying in part of full without written consent is permitted.

Builder is to verify all levels, heights and details prior to the works commencing. Locate all electrical, telephone,water and sewerage services. Direct all water and sewerage to lawful points of discharge and as directed by the Norfolk Island Administration. All materials and methods of construction are to comply with the Building Code of Australia, Standards Association of Australia ,Codes and Norfolk Island Governmental Requirements. Do not scale drawings. Figured dimensions take precedence over scaled sizes. IF IN DOUBT ask!!!

CHRISTIAN BAILEY AGENCIES
2a QUEEN ELIZABETH AVE, NORFOLK ISLAND
Phone 23917
Email charles@christianbailey.nlt.nf
Internet - www.christianbaileyagencies.com

PROPOSAL: Proposed Garage
FOR : Joy Nobbs
AT :

SLAB/FRAME SET OUT

DATE: 5/3/2026
DRAWN:
JOB No:

SHEET: 4 of 4